

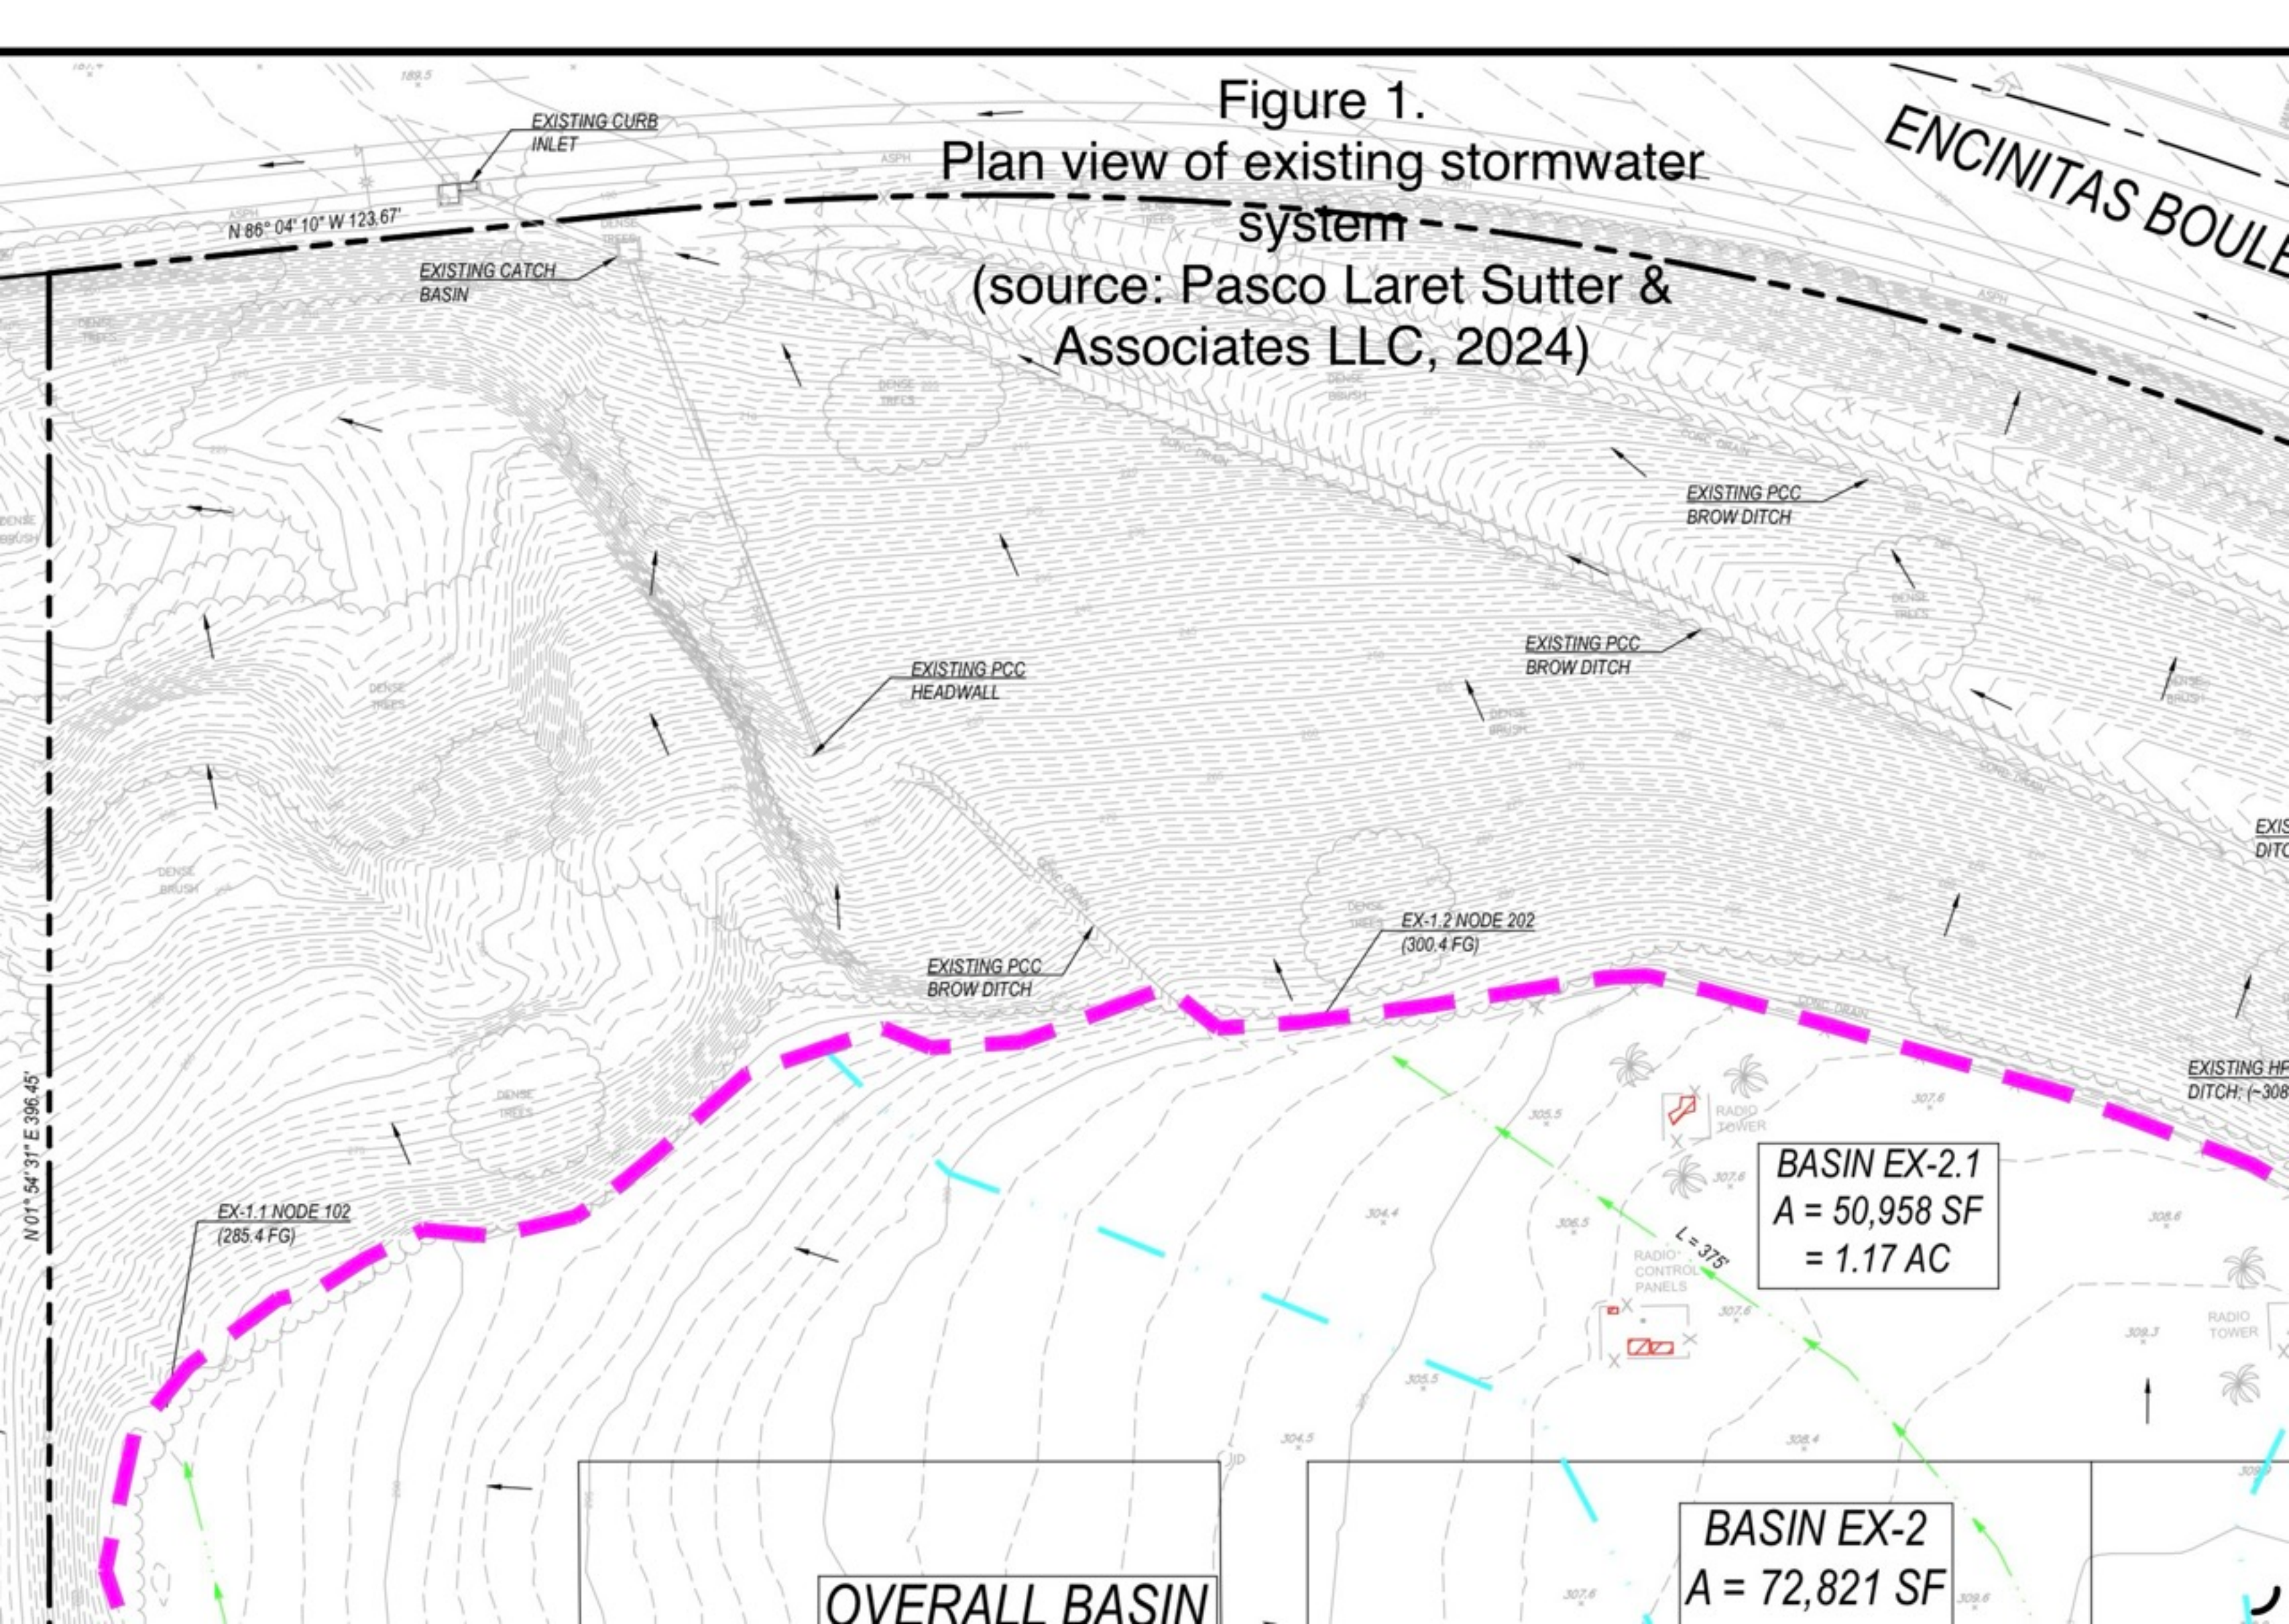


Figure 1.
Plan view of existing stormwater
system
(source: Pasco Laret Sutter &
Associates LLC, 2024)

ENCINITAS BOULE

EXISTING CURB
INLET
EXISTING CATCH
BASIN

EXISTING PCC
HEADWALL

EXISTING PCC
BROW DITCH

EXISTING PCC
BROW DITCH

EX-1.2 NODE 202
(300.4 FG)

EXISTING PCC
BROW DITCH

EX-1.1 NODE 102
(285.4 FG)

BASIN EX-2.1
A = 50,958 SF
= 1.17 AC

BASIN EX-2
A = 72,821 SF

OVERALL BASIN